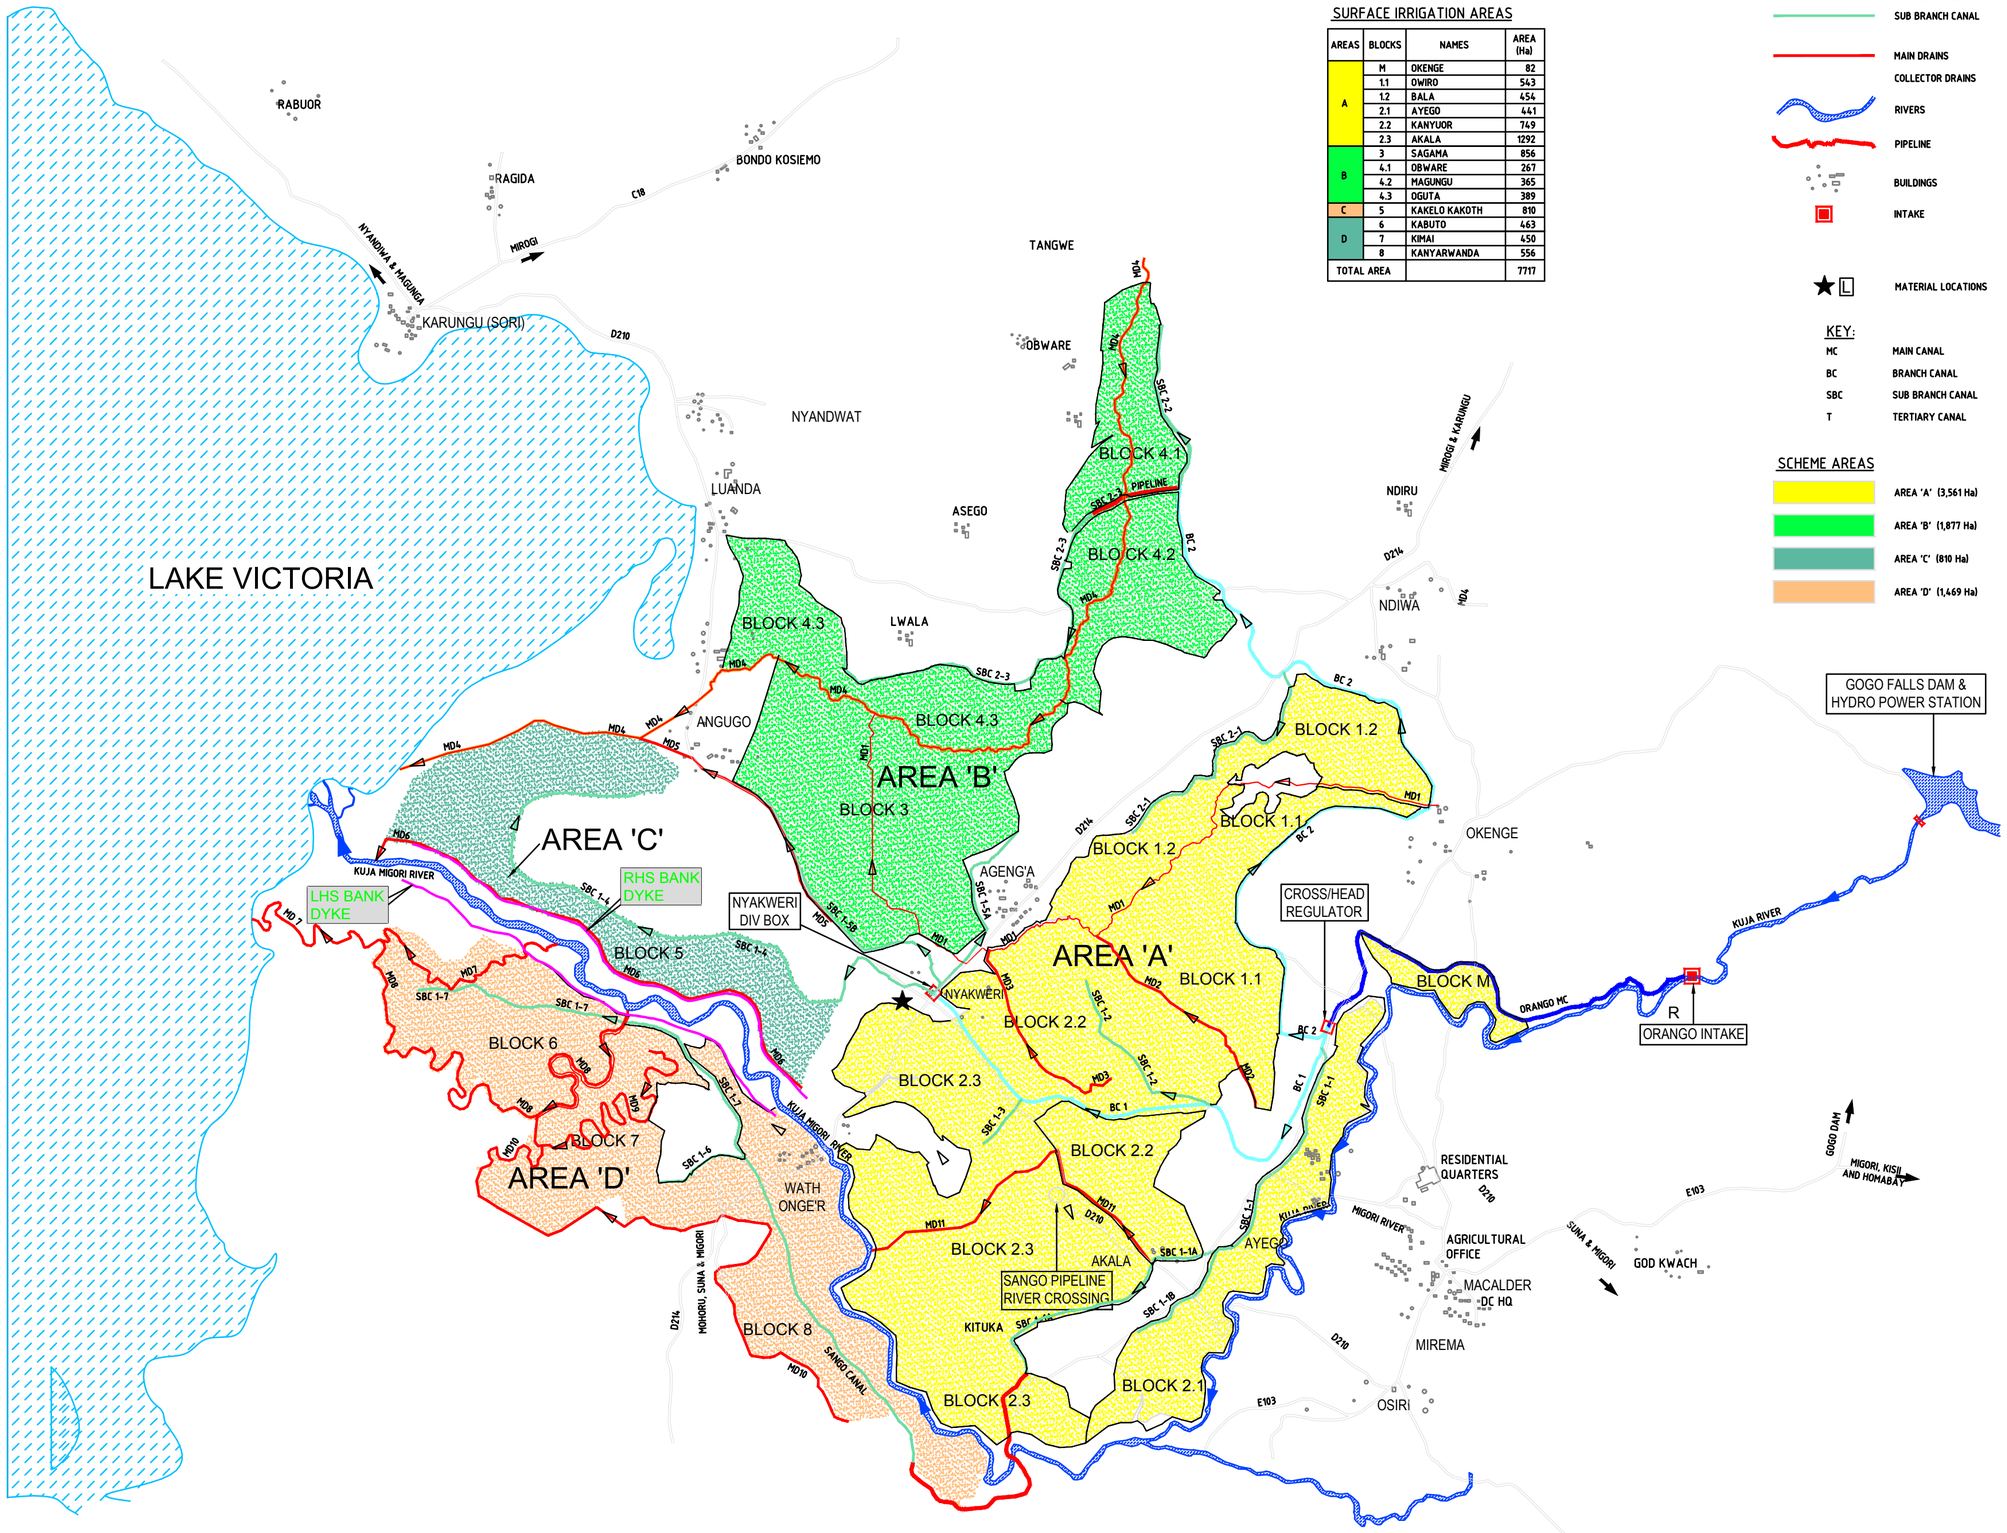

SURFACE IRRIGATION AREAS

AREAS	BLOCKS	NAMES	AREA (Ha)
A	M	OKENGE	82
	1.1	OWIRO	543
	1.2	BALA	454
	2.1	AYEGO	441
	2.2	KANYUOR	749
	2.3	AKALA	1292
B	3	SAGAMA	856
	4.1	OBWARE	267
	4.2	MAGUNGU	365
	4.3	OGUTA	389
C	5	KAKELO KAKOTH	810
D	6	KABUTO	463
	7	KIMAI	450
	8	KANYARWANDA	556
TOTAL AREA			7717

LEGEND

- ROADS NETWORK
- ORANGO MAIN CANAL
- BRANCH CANAL
- SUB BRANCH CANAL
- MAIN DRAINS
- COLLECTOR DRAINS
- RIVERS
- PIPELINE
- BUILDINGS
- INTAKE
- MATERIAL LOCATIONS

KEY:

MC	MAIN CANAL
BC	BRANCH CANAL
SBC	SUB BRANCH CANAL
T	TERTIARY CANAL

SCHEME AREAS

- AREA 'A' (3,561 Ha)
- AREA 'B' (1,877 Ha)
- AREA 'C' (810 Ha)
- AREA 'D' (1,469 Ha)

REV. No.	DESCRIPTION	DATE

CONSULTANTS

In Association With

CLIENT

National Irrigation Authority

PROJECT

LOWER KUJA IRRIGATION DEVELOPMENT PROJECT

LOT-WORKS

DRG TITLE	DRG TITLE	DRG TITLE
TITLE-TEXT	TITLE-TEXT	TITLE-TEXT
TITLE-TEXT	TITLE-TEXT	TITLE-TEXT
Date:	TITLE-TEXT	JOB No. JOB
DESIGNED	TITLE-TEXT	
Drawn:	TITLE-TEXT	File name FILE
Checked:	TITLE-TEXT	FILE
Approved:	TITLE-TEXT	DRG. No. TITLE-TEXT
Scale:	TITLE-TEXT	REV R